Name of work: Modified estimate for development of park and construction of watch man room at Siddahalli Govt School Park in Dasarahalli zone.

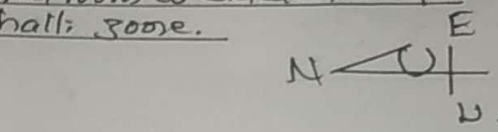

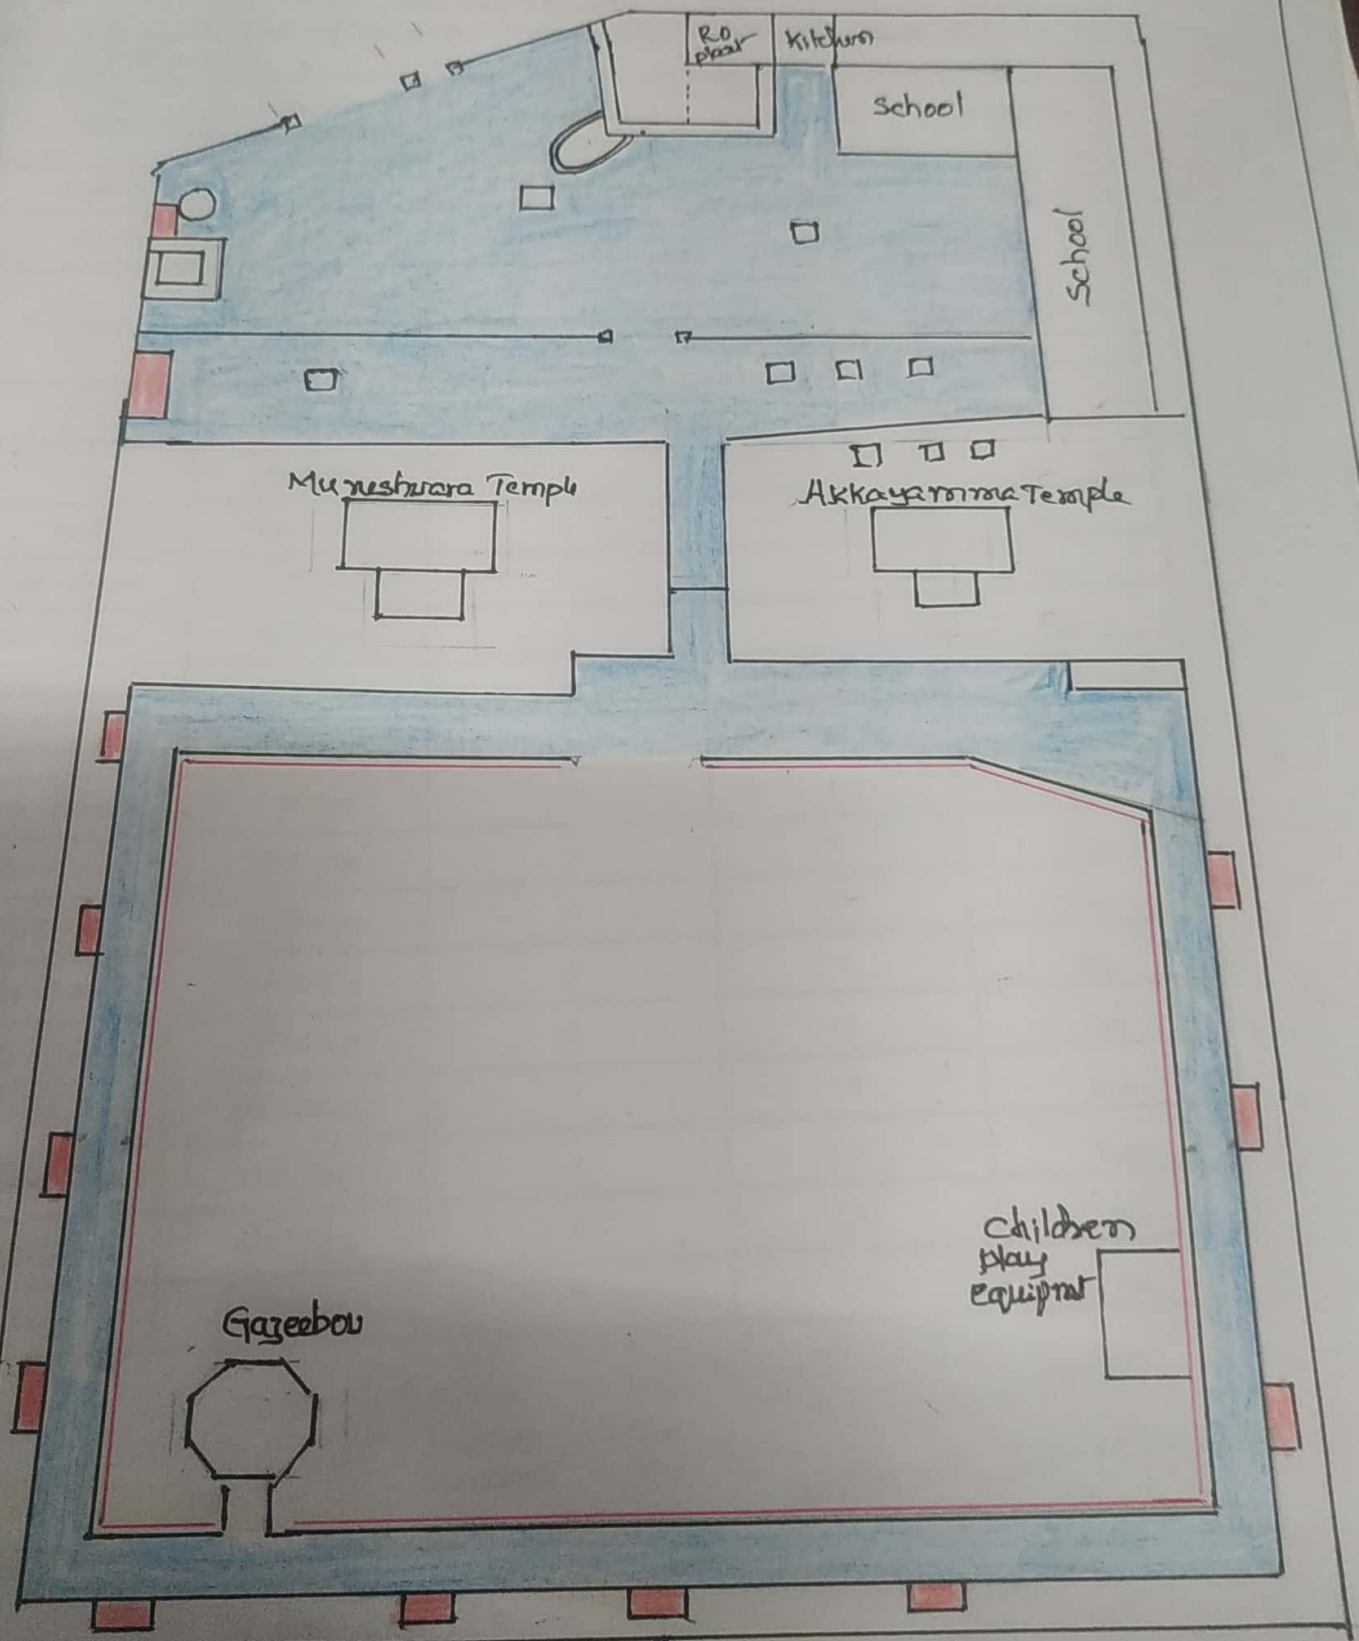

Asst Engineer
Dasrahalli Zone
Bangalore

Scanned with CamScanner